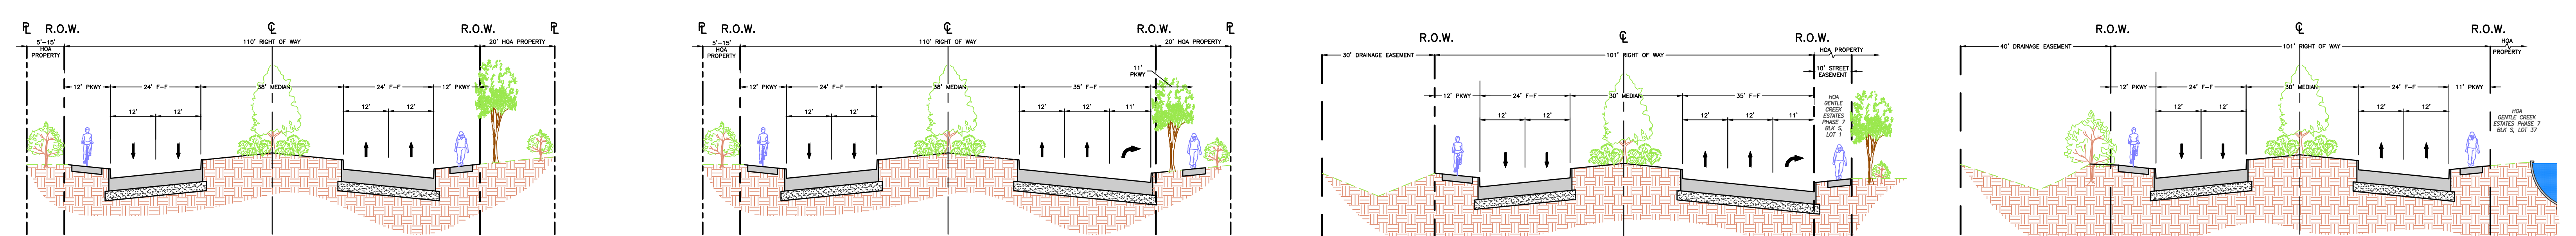

PROPOSED TYPICAL SECTION

PROPOSED TYPICAL SECTION W/ RIGHT TURN LANE

PROPOSED TYPICAL SECTION W/ RIGHT TURN LANE AT GENTLE CREEK PHASE 7 (FAIR OAKS LANE)

PROPOSED TYPICAL SECTION AT GENTLE CREEK PHASE 7 (FAIR OAKS LANE)

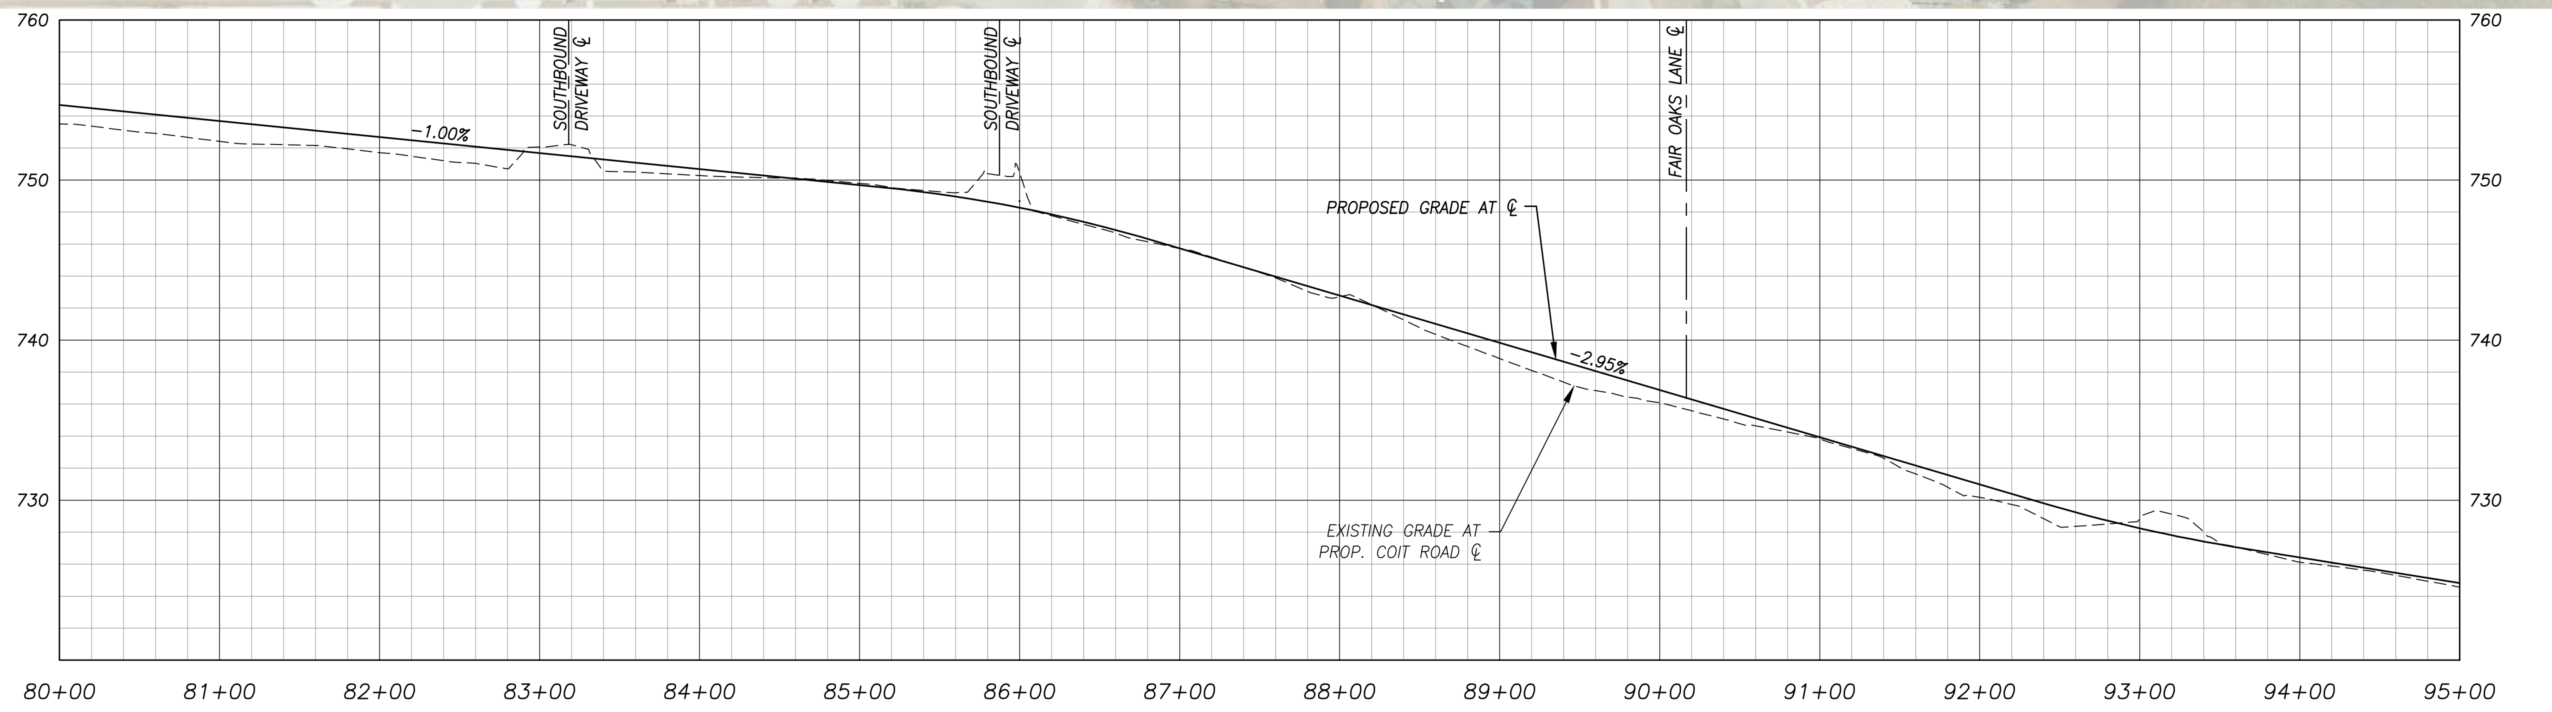

LEGEND

- PROPERTY LINE
- EXISTING R.O.W.
- EXISTING EASEMENT
- PROPOSED R.O.W.
- PROPOSED CONC. PVMT
- PROPOSED SIDEWALK
- TREE DEMO

TOWN OF PROSPER

CobbFendley
TBPE Firm Registration No. 274
TBPLS Firm Registration No. 100467
2801 Network Boulevard, Suite 800
Frisco, Texas 75034
972.335.3214 | fax 972.335.3202 | www.cobbfendley.com